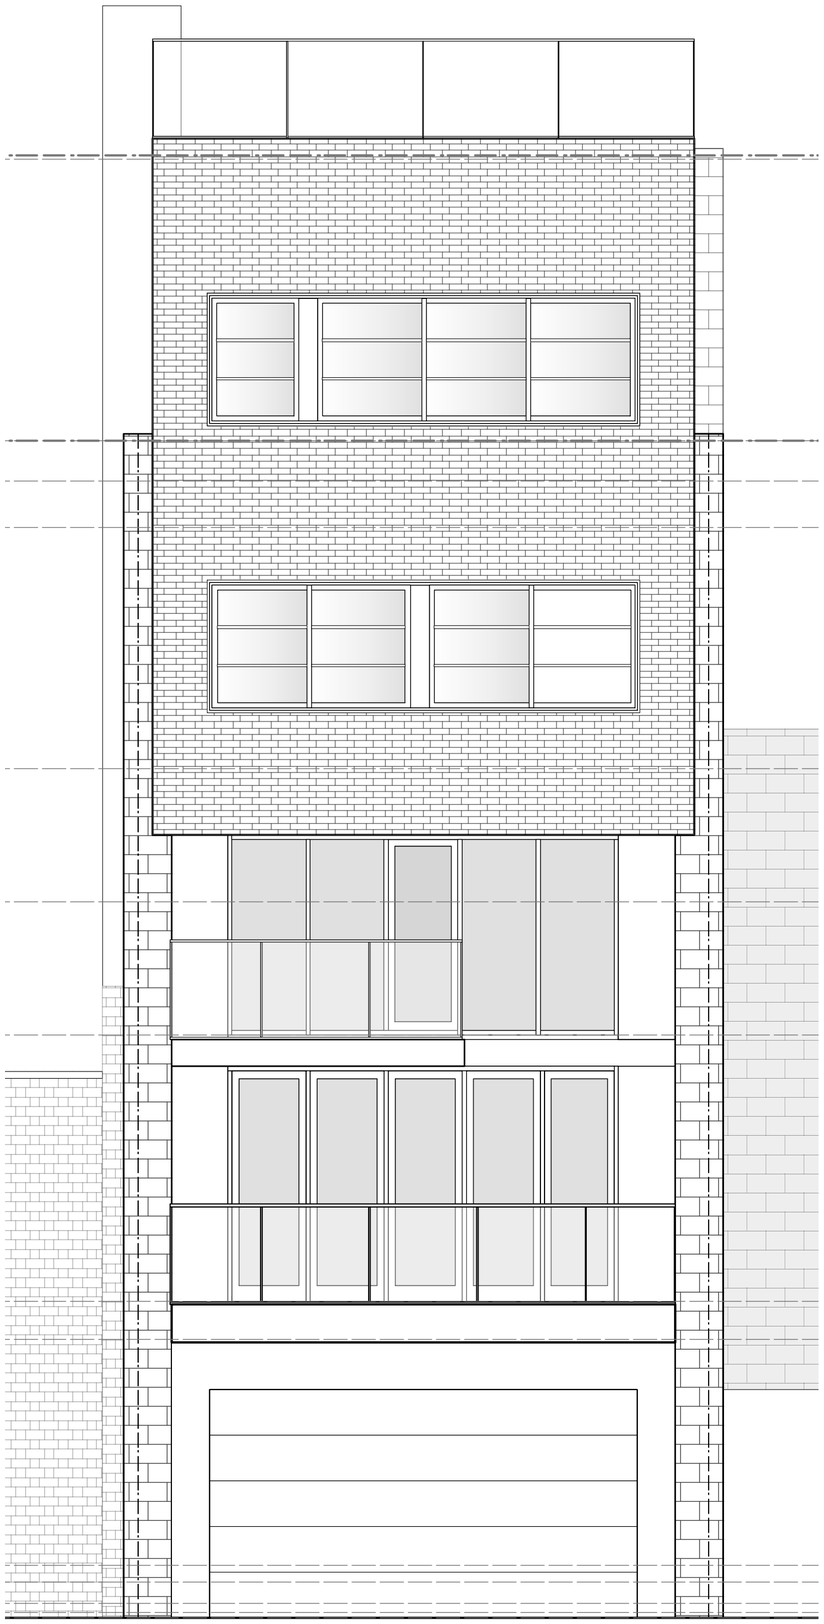

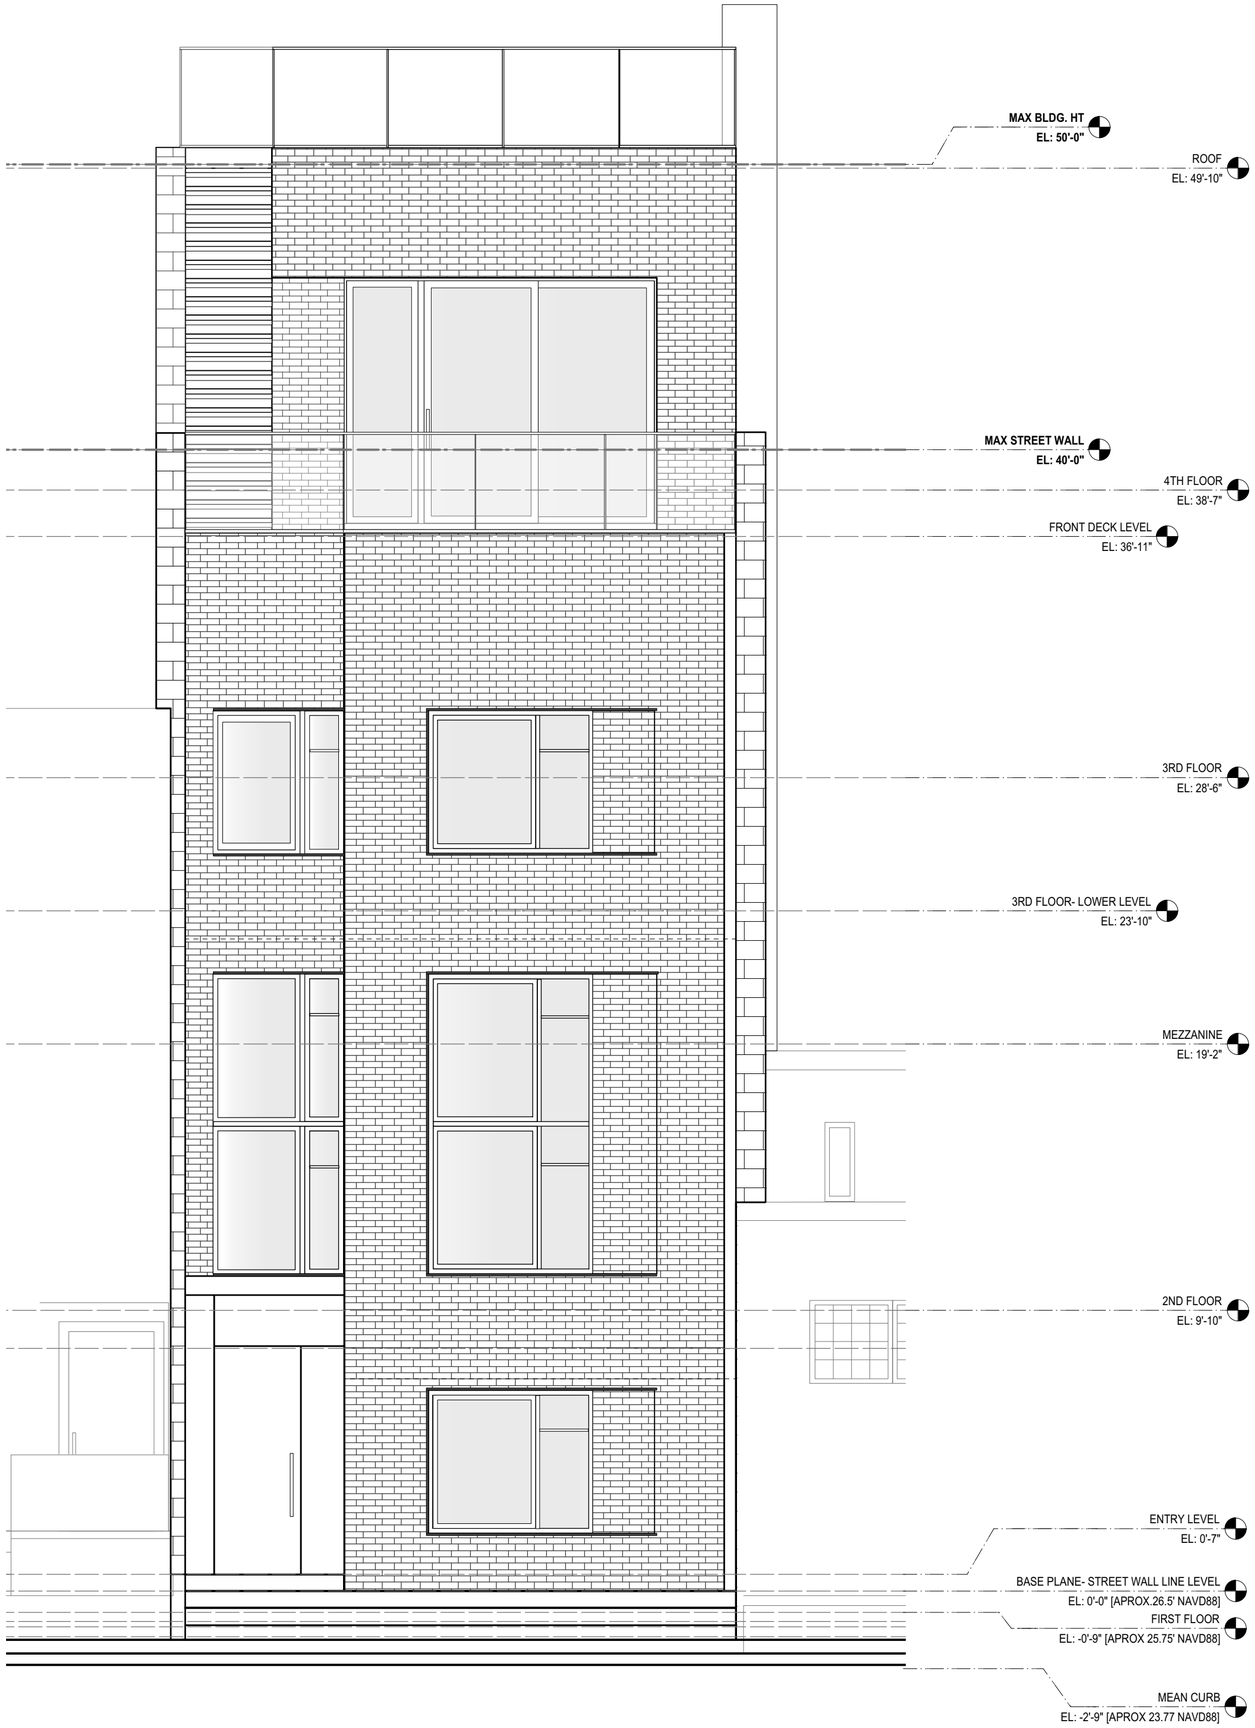
MAX BLDG. HT
EL: 50'-0"
ROOF
EL: 49'-10"
MAX STREET WALL
EL: 40'-0"
4TH FLOOR
EL: 38'-7"
FRONT DECK LEVEL
EL: 36'-11"
3RD FLOOR
EL: 28'-6"
3RD FLOOR- LOWER LEVEL
EL: 23'-10"
MEZZANINE
EL: 19'-2"
2ND FLOOR
EL: 9'-10"
ENTRY LEVEL
EL: 0'-7"
BASE PLANE- STREET WALL LINE LEVEL
EL: 0'-0" [APROX.26.5' NAVD88]
FIRST FLOOR
EL: -0'-9" [APROX 25.75' NAVD88]
MEAN CURB
EL: -2'-9" [APROX 23.77 NAVD88]